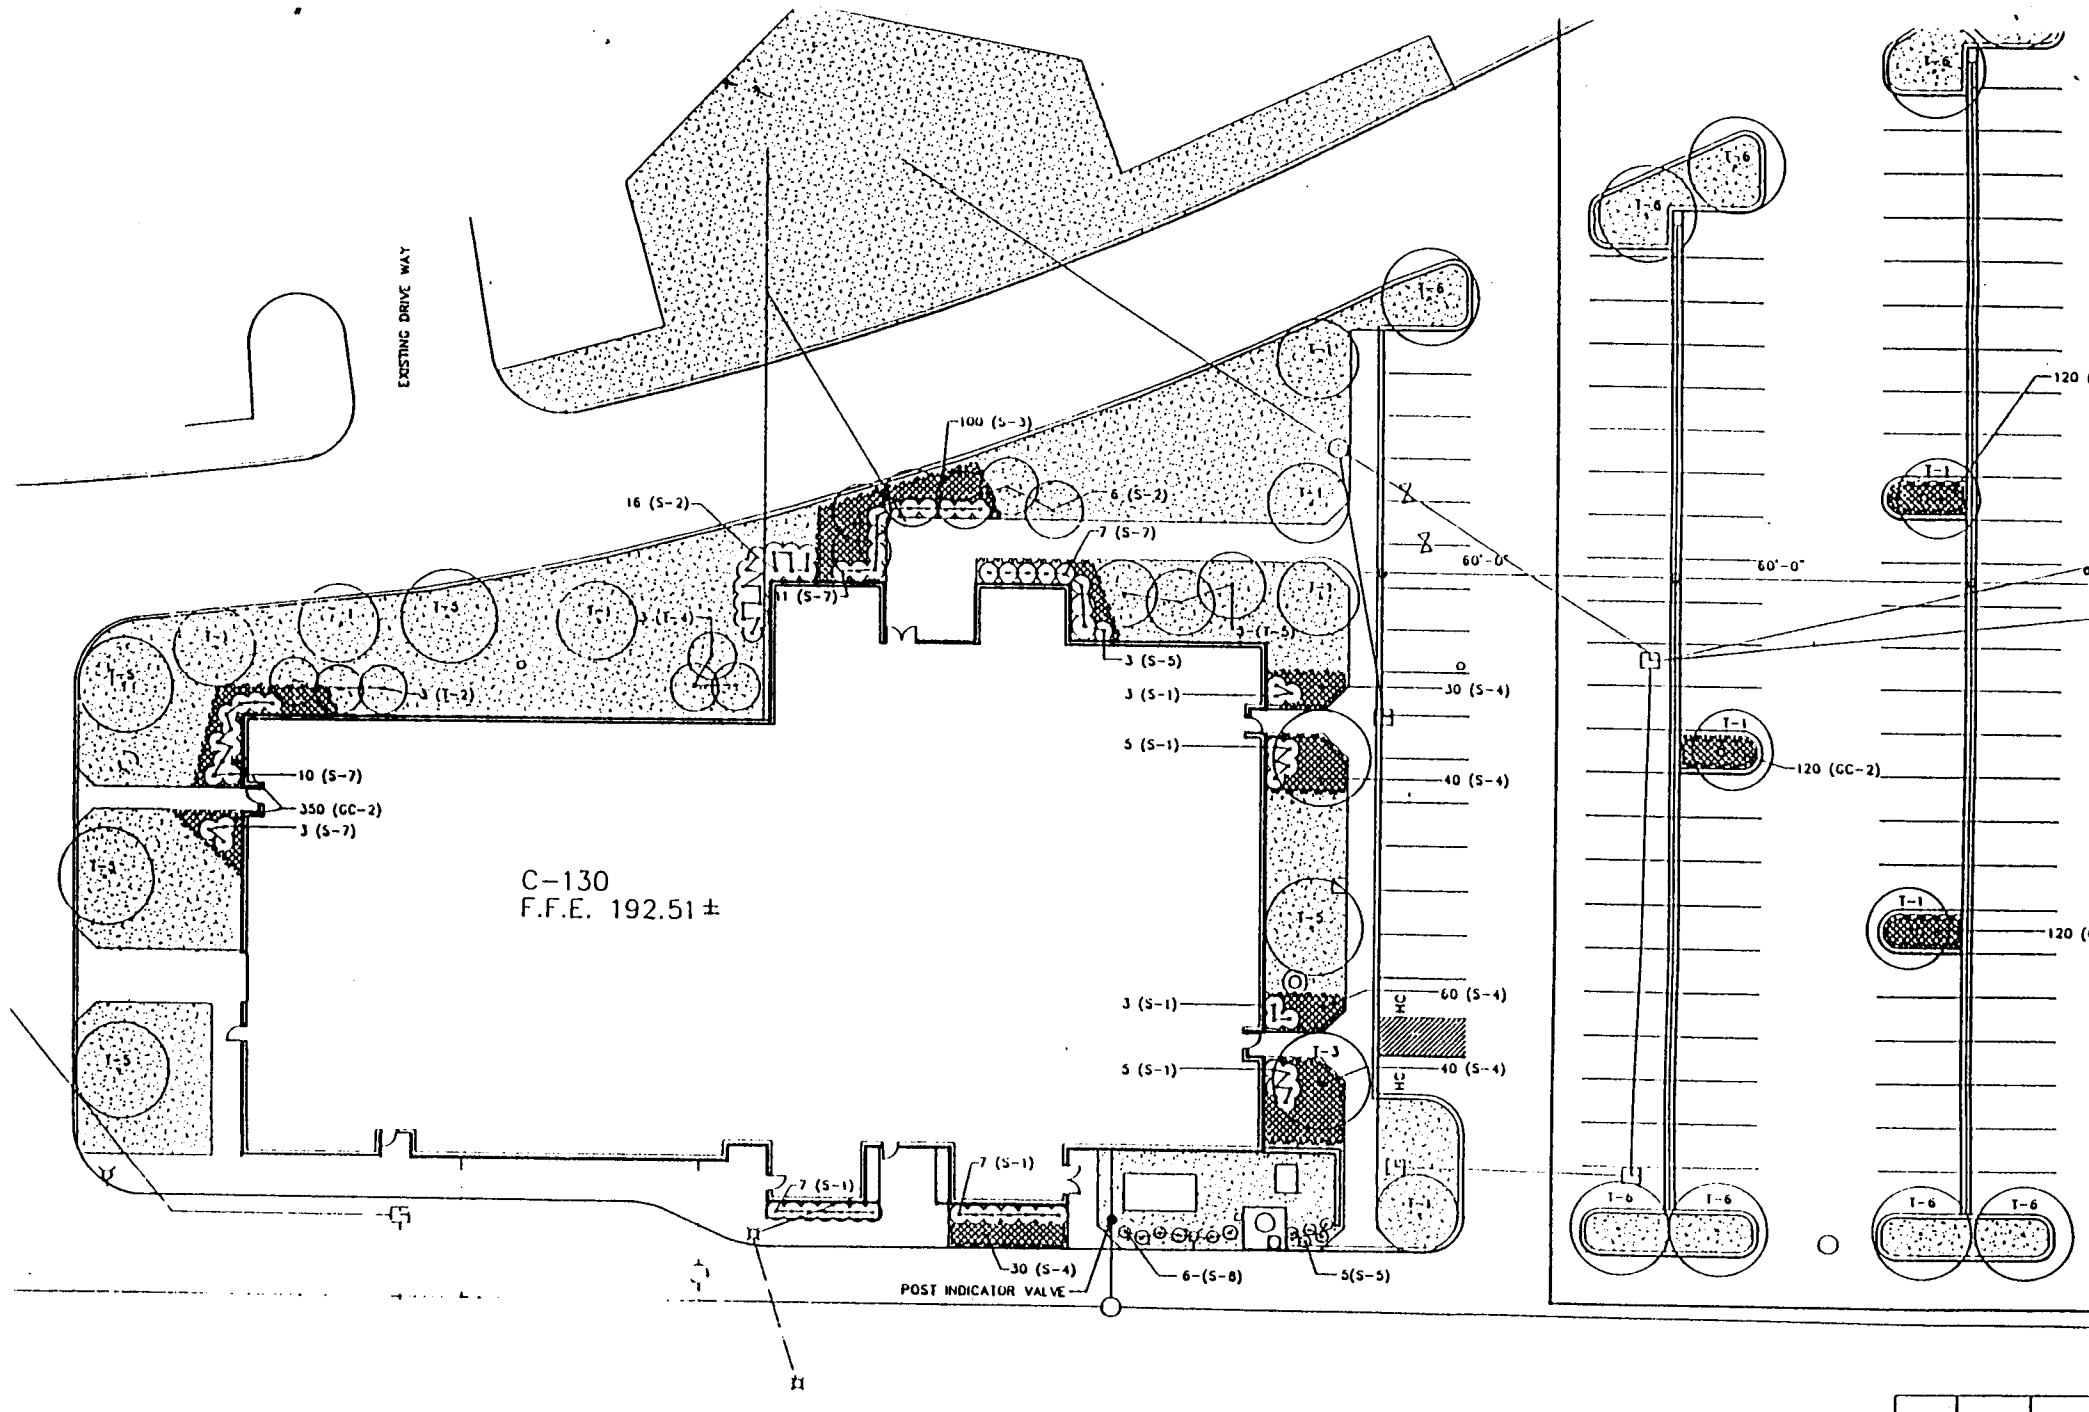

SAMPLE PLAN

PLANTING PLAN
1" = 20'-0"

PROJECT NORTH